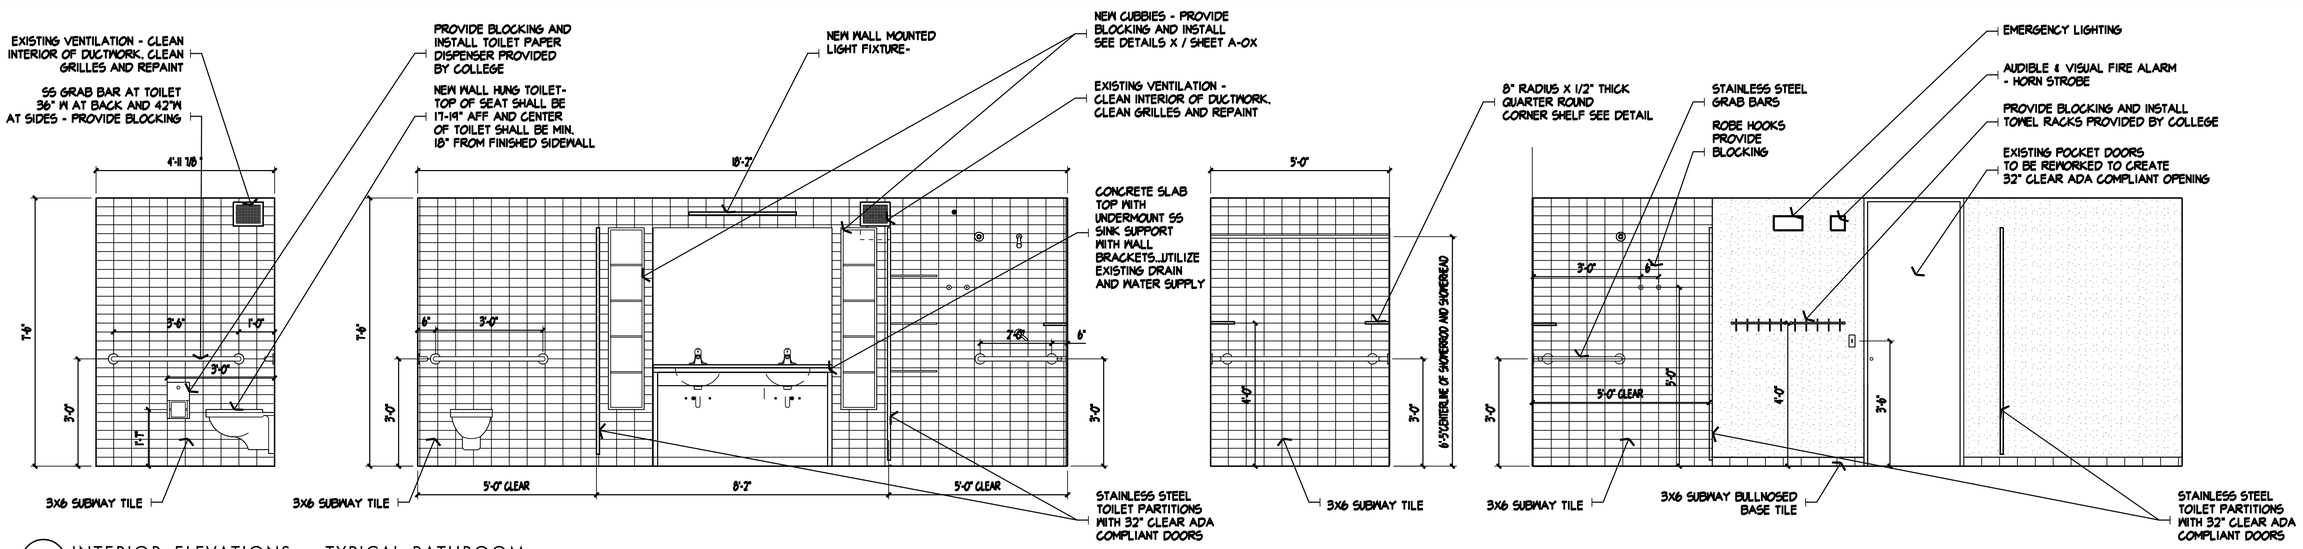

1 INTERIOR ELEVATIONS – TYPICAL BATHROOM

SCALE: 1/2" = 1'-0"

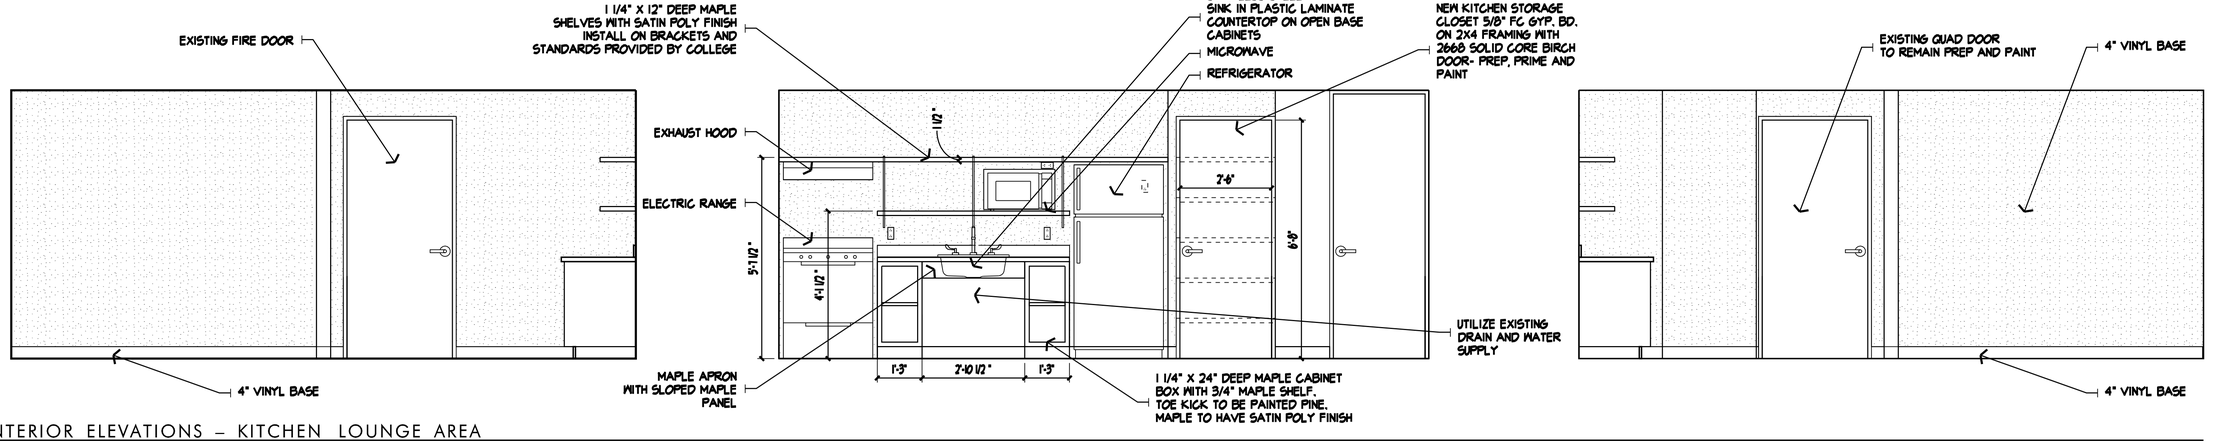

2 INTERIOR ELEVATIONS – KITCHEN LOUNGE AREA

SCALE: 1/2" = 1'-0"

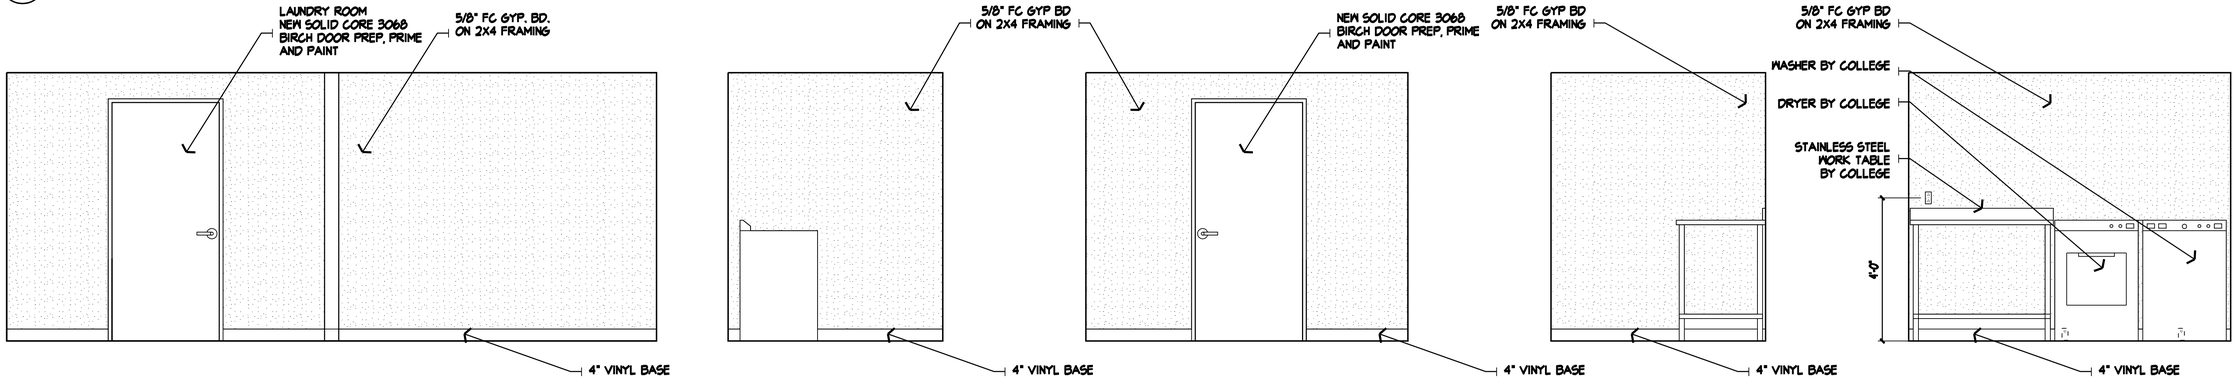

2 INTERIOR ELEVATIONS – KITCHEN LOUNGE AREA (CONTINUED)

SCALE: 1/2" = 1'-0"

3 INTERIOR ELEVATIONS – LAUNDRY AREA

SCALE: 1/2" = 1'-0"

11/25/2011

centerline architects
p.o. box 386 bennington, vt 05201 p 802.447.8609 f 802.447.3351

submittal & revision dates

date: NOVEMBER 3,2008 | drawn by: GC,FR,TB | scale: AS NOTED

NORTH

noyes house - building 22
88 third street north bennington, vt - bennington college

finish upgrades

job no. 08361

drawing: INTERIOR ELEVATIONS

A-02

sheet no.

x:\PROJECTS\bc\08361BC\Noyes\DGN\Sheets\A-02interior elevations.dgn
11/25/2011 4:11:43 PM